# BASEGRILL 1 1/8" STAINLESS STEEL GRID WITH FRAME AND SURFACE LOCKDOWNS

DESCRIPTION: BASEGRILL 1 1/8" STAINLESS STEEL GRID WITH FRAME AND SURFACE LOCKDOWNS

*INSERT TYPE:

*INSERT COLOR:

** OPTIONS AVAILABLE AT RONICK@RONICK.COM*

## SECTION Y-Y

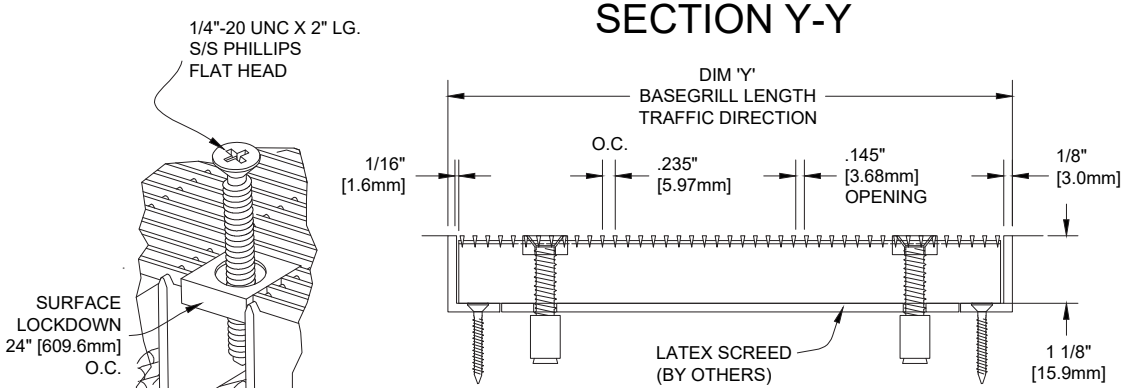


## SECTION X-X

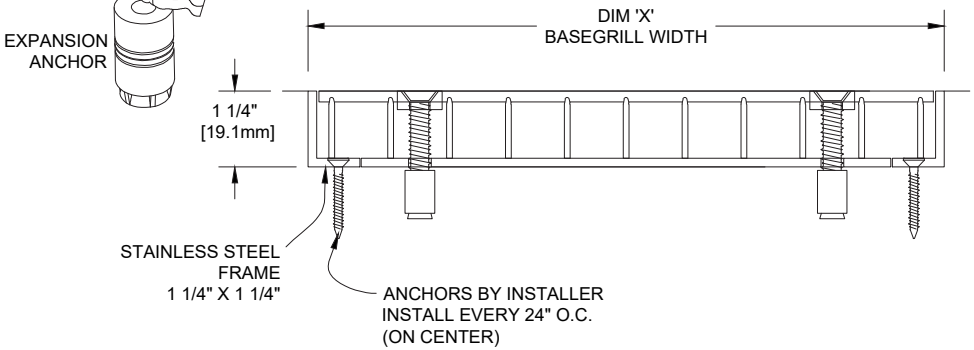


## PLAN VIEW

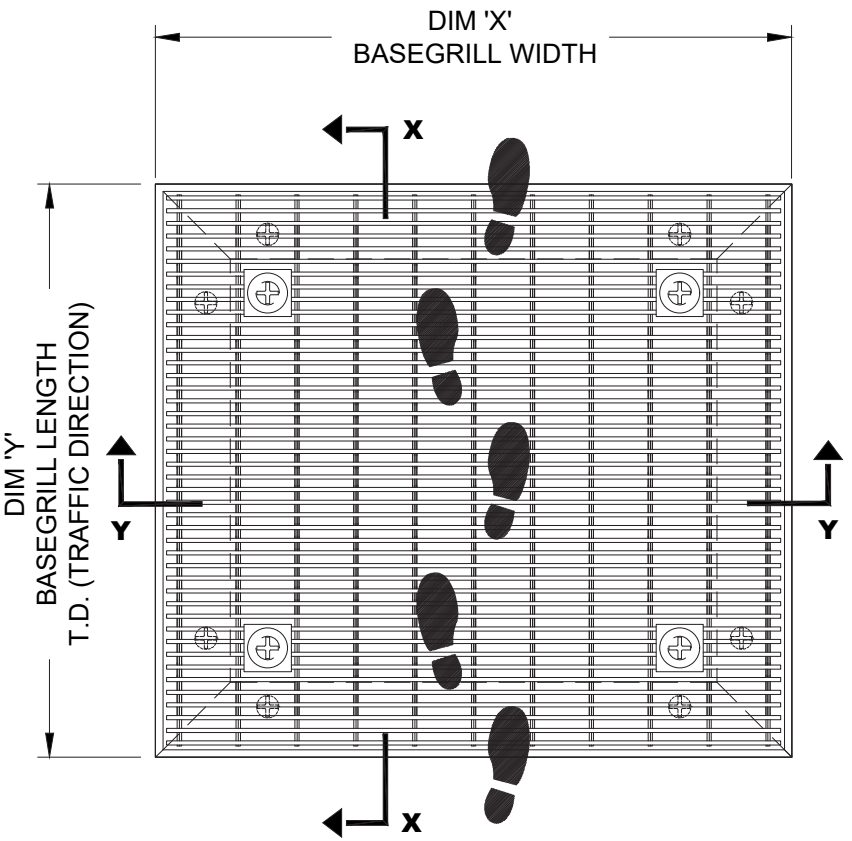


NOTES: ** SCALE: NTS*

- ** VERIFY TRAFFIC DIRECTION - TRAFFIC TO RUN PERPENDICULAR TO RAILS*
- ** IF MULTIPLE SECTIONS, VERIFY SECTIONING DOES NOT OCCUR IN TRAFFIC PATH*
- ** MAX SINGLE MAT SIZE NOT TO EXCEED 8'-0" (2.44M) IN WIDTH (DIM "X") OR 36 SQ. FT.*
- ** MAT DIMENSIONS ALLOW FOR CLEARANCE BETWEEN MAT SECTION(S) AND FRAME(S) IN WIDTH (DIM "X")*
- ** ANCHORS BY INSTALLER CHOICE INSTALLED INTO FRAME(S) EVERY 24" ON CENTER. 6 " FROM FRAME CORNERS*
- ** BASEGRILL SUPPORTS 500 LBS ROLLING LOAD*
- * 3/8" & 5/8" BASEGRILL MUST BE INSTALLED DIRECTLY ON CONCRETE- WILL NOT SPAN RECOMMENDED USE OF ALL LOCKDOWNS PROVIDED
- * SURFACE WIRES AND SUPPORT BARS OF ADJACENT PANELS MAY NOT BE ALIGNED DUE TO ELECTRONIC RESISTANCE WELDING PROCESS
- ** ADDITIONAL PRODUCT INFORMATION MAY BE FOUND AT WWW.BASE-SPEC.COM*

*BASEGRILL98-SL.dwg*

| QTY | LOCATION | DIM "X" (WIDTH) | DIM "Y" (LENGTH) | FINISH | NOTES |
|---|---|---|---|---|---|
| | | | | | |
| | | | | | |
| | | | | | |

PROJECT:

CONTRACTOR:

DRAWN BY:

DATE: SHEET: